

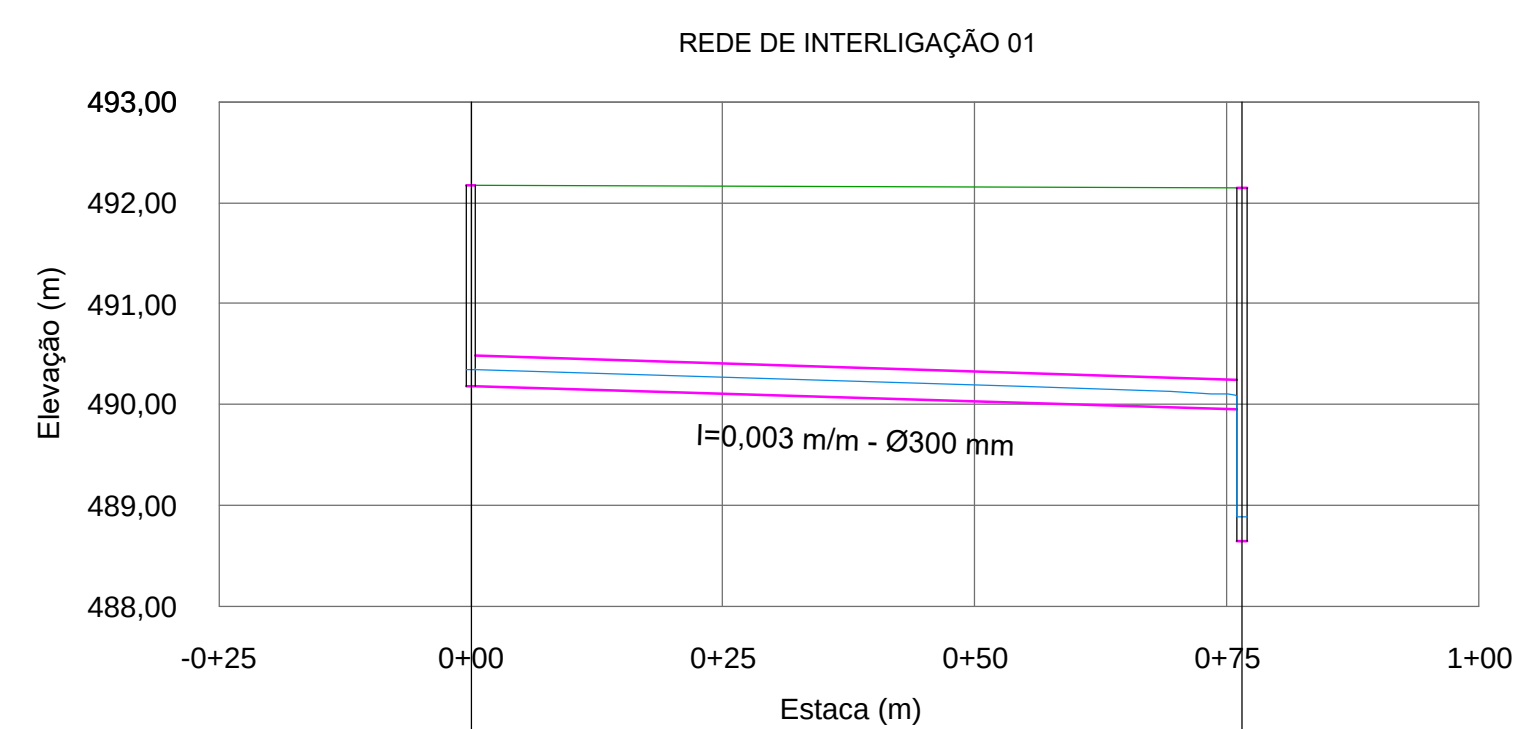
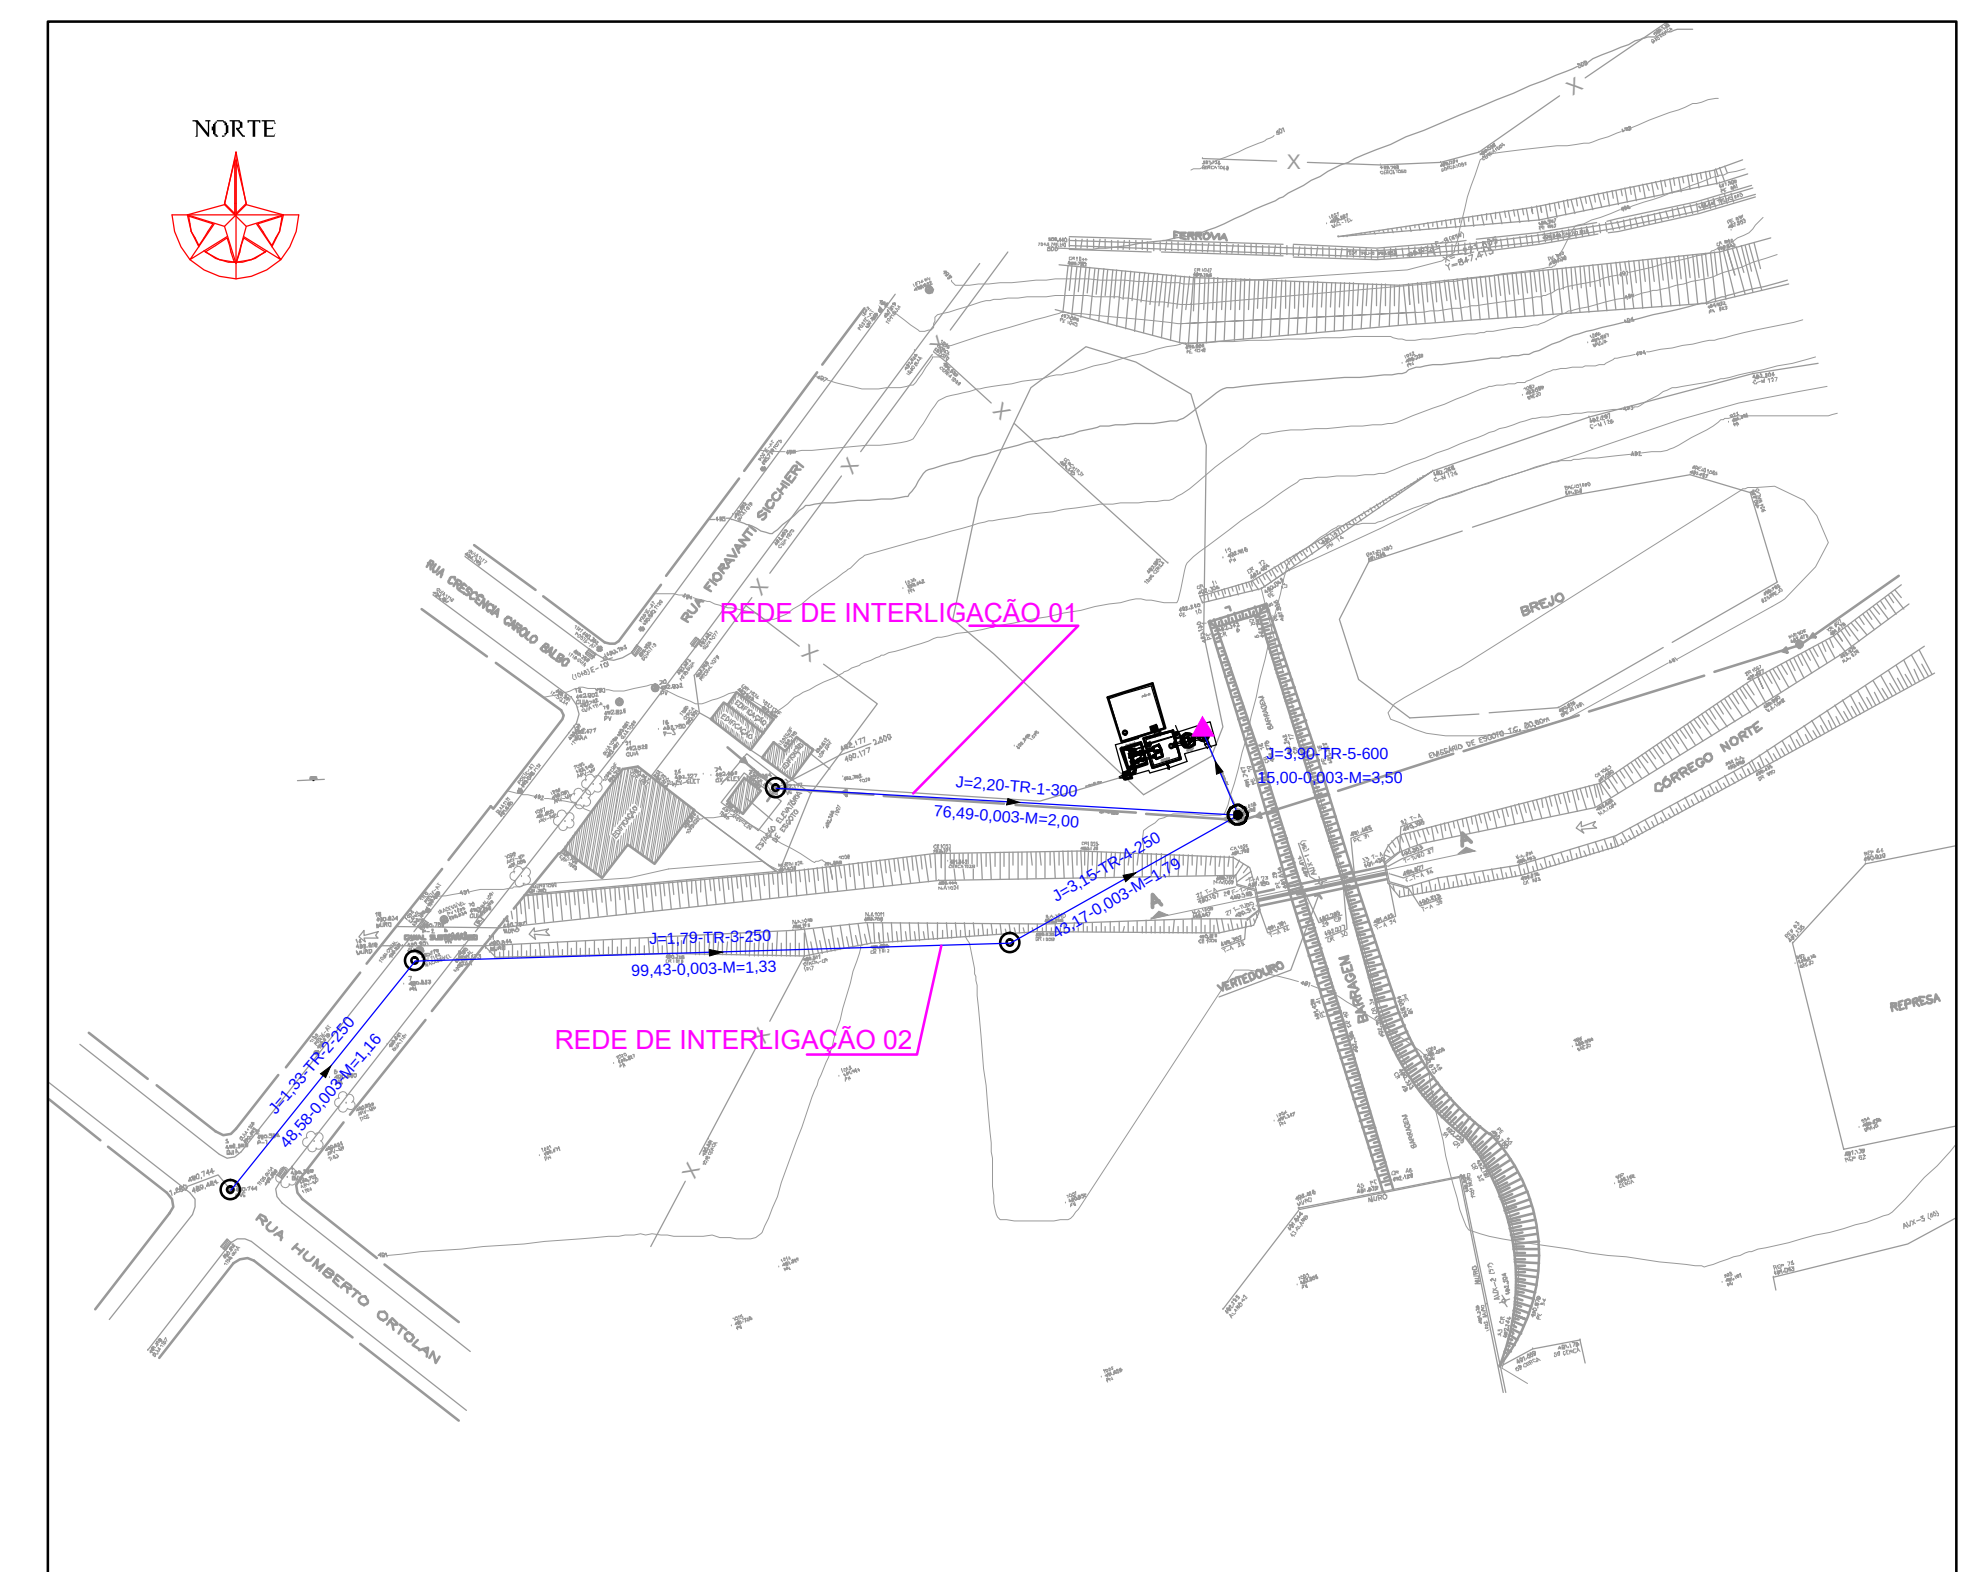


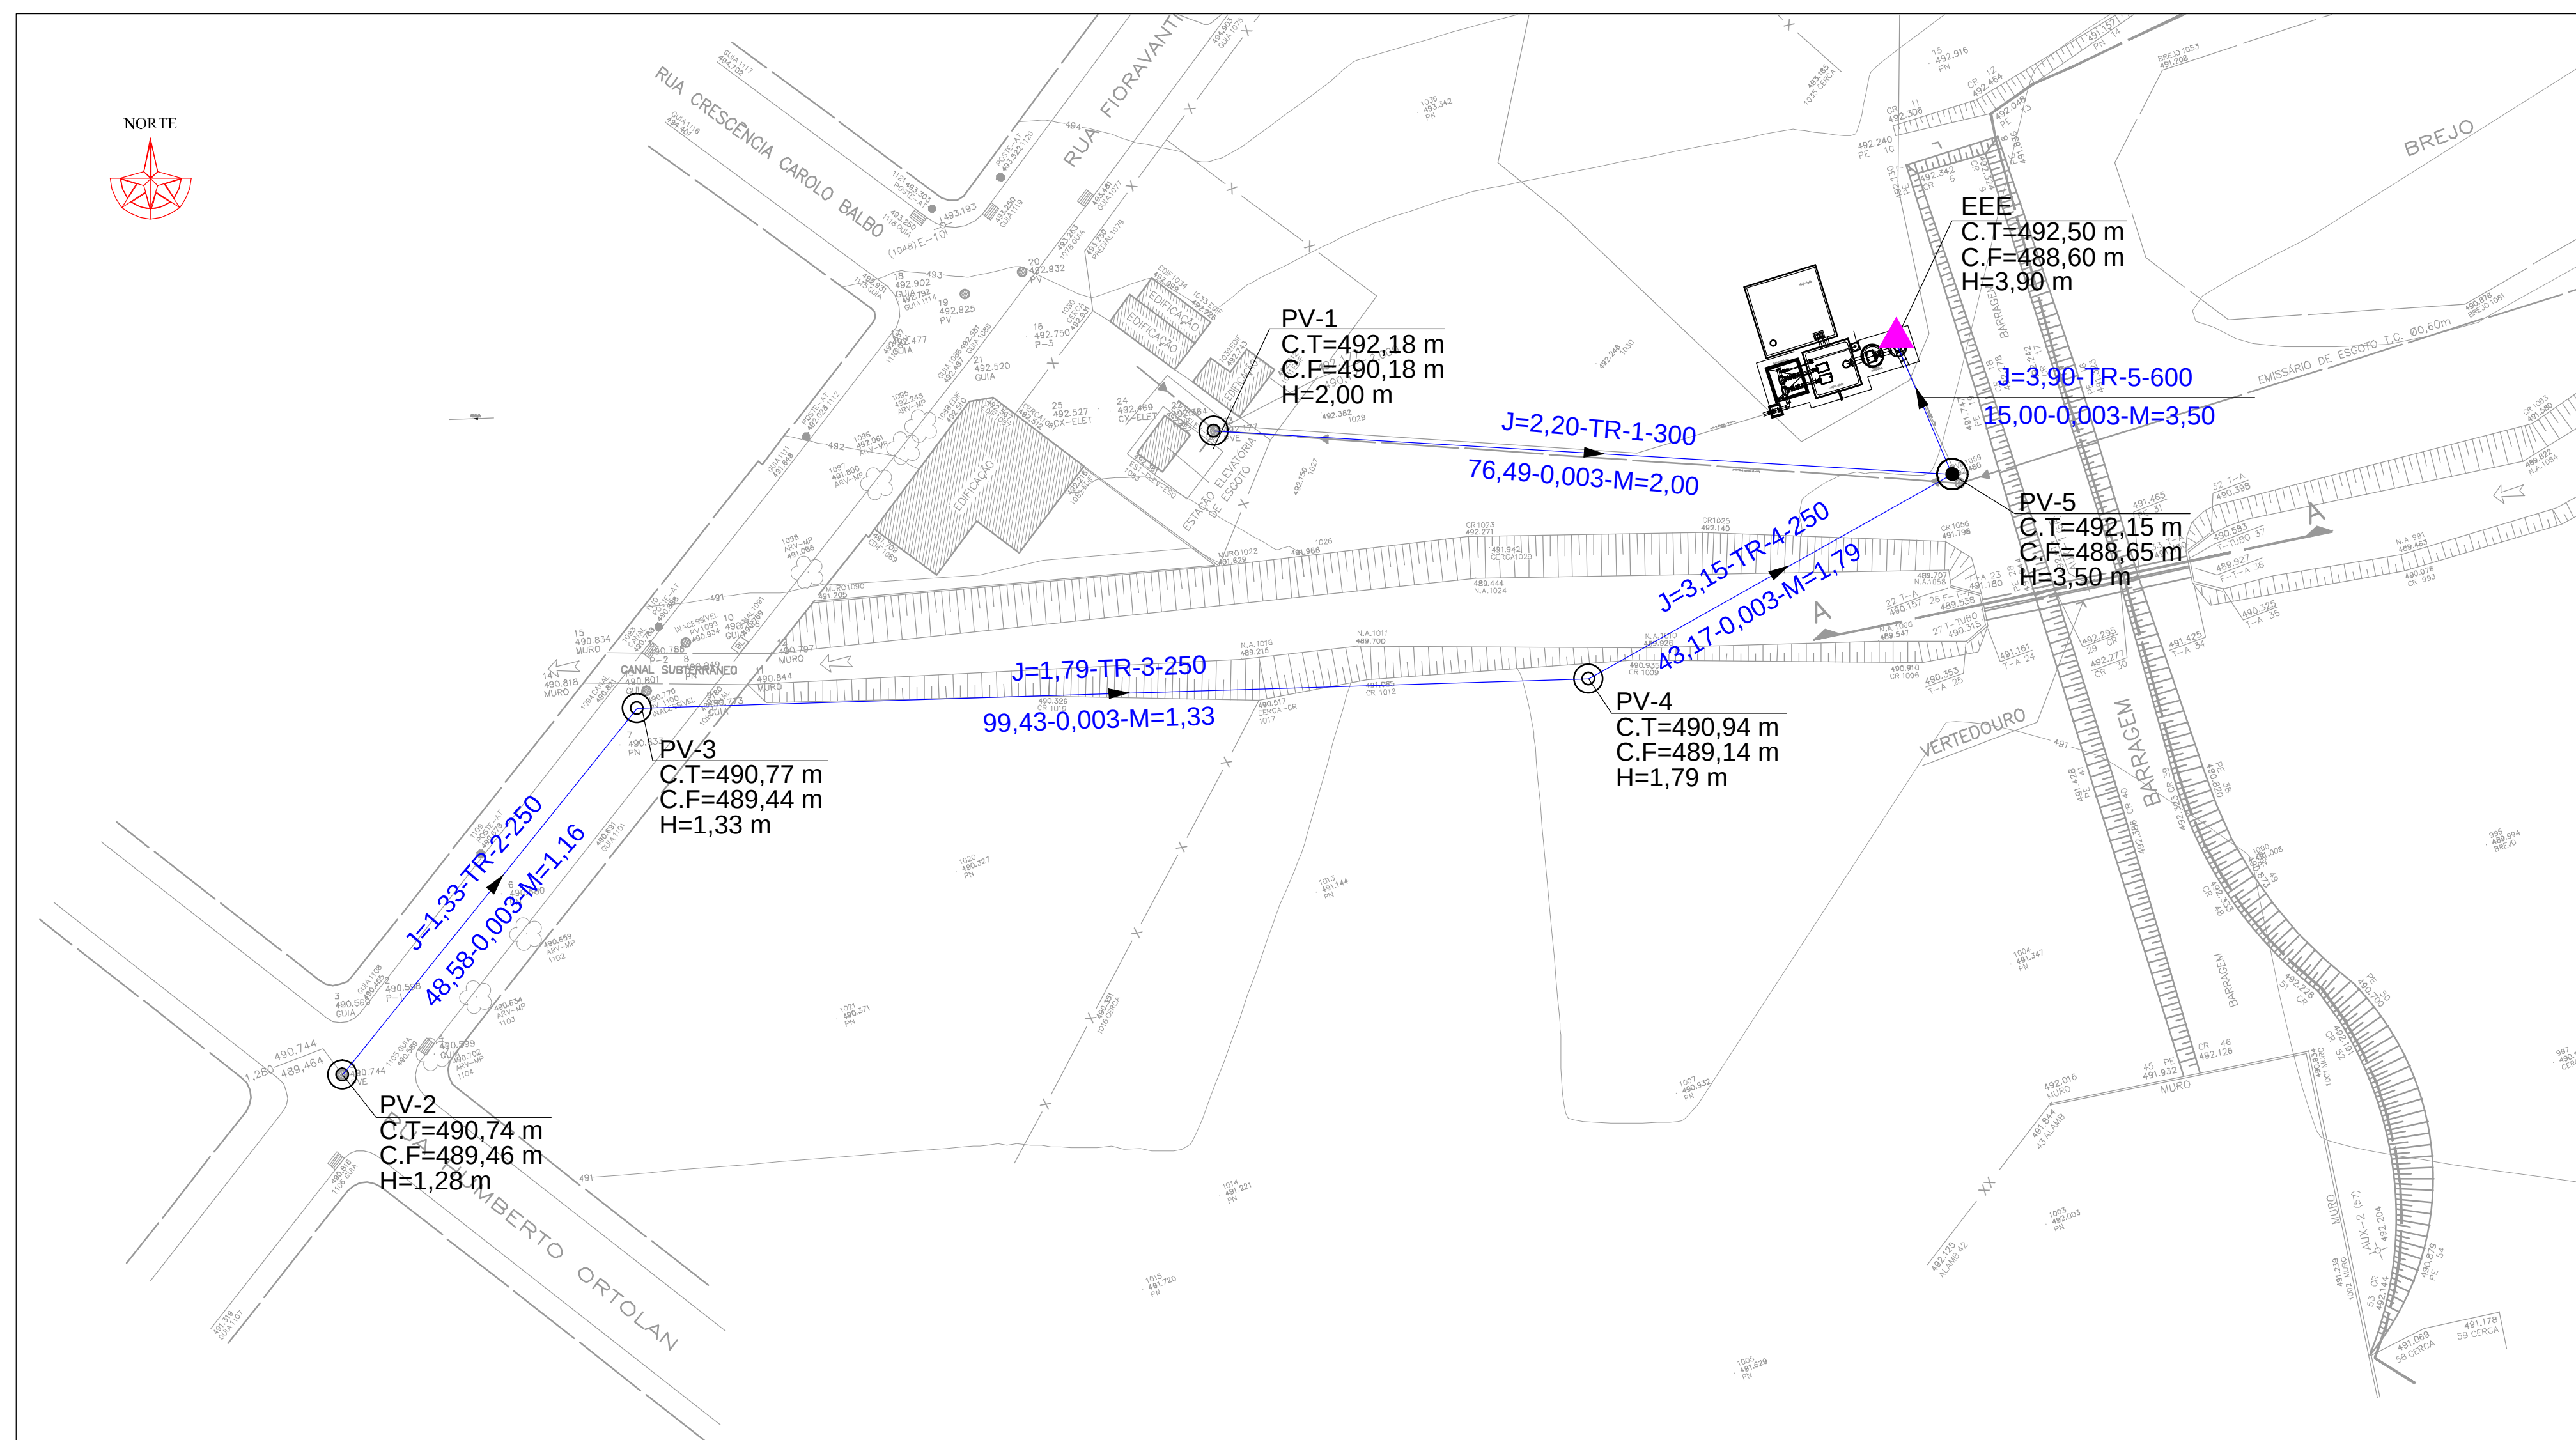

Trecho		TR-1	
Comprimento (m)		76,47	
Diâmetro (m)Material		0,30PVC	
Declividade (m/m)		0,003	
PV	PV-1		PV-5
Cota do Terreno (m)	492,18		492,15
Cota de Fundo (m)	490,18		488,65
Estaca (m)	0+00		0+76

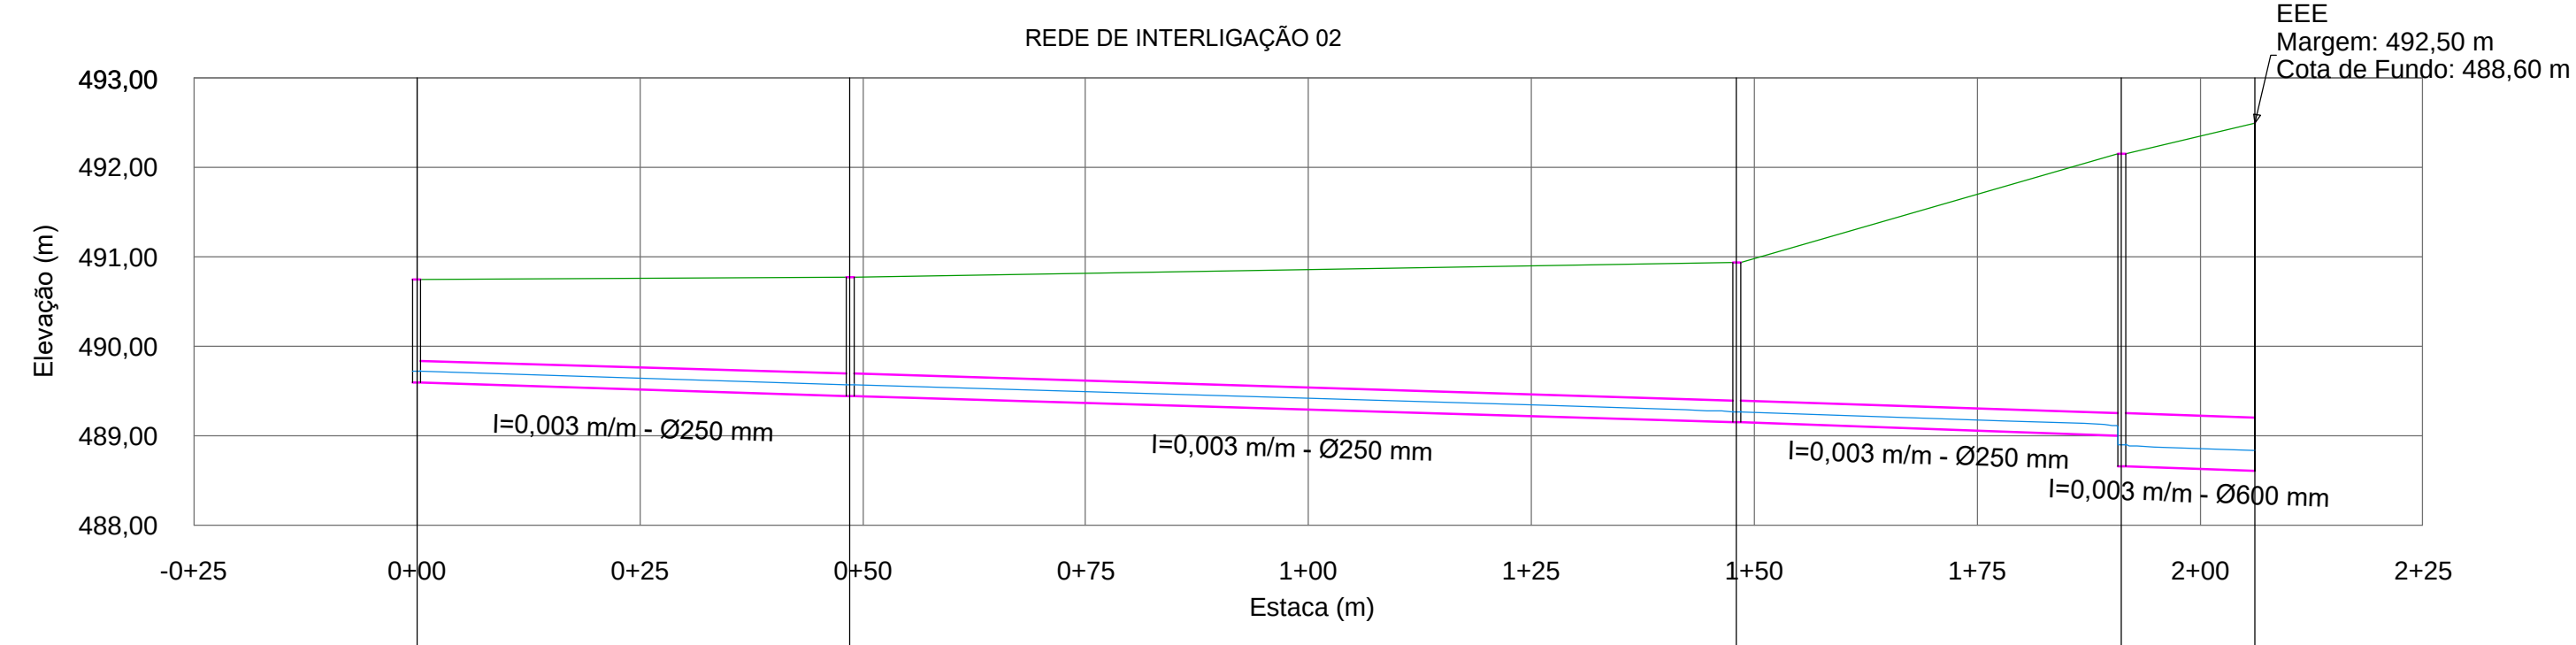

Trecho		TR-2	TR-3	TR-4	TR-5	
Comprimento (m)		48,58	99,43	43,17	15,00	
Diâmetro (m)/Material		0,25 PVC	0,25 PVC	0,25 PVC	0,60 PEAD	
Declividade (m/m)		0,003	0,003	0,003	0,003	
PV	PV-2	PV-3	PV-4	PV-5	EEE	
Cota do Terreno (m)	490,74	490,77	490,94	492,15	492,50	
Cota de Fundo (m)	489,46	489,44	489,14	488,65	488,60	
Estaca (m)	0+00	0+49	1+48	1+91	2+06	

[illegible]