
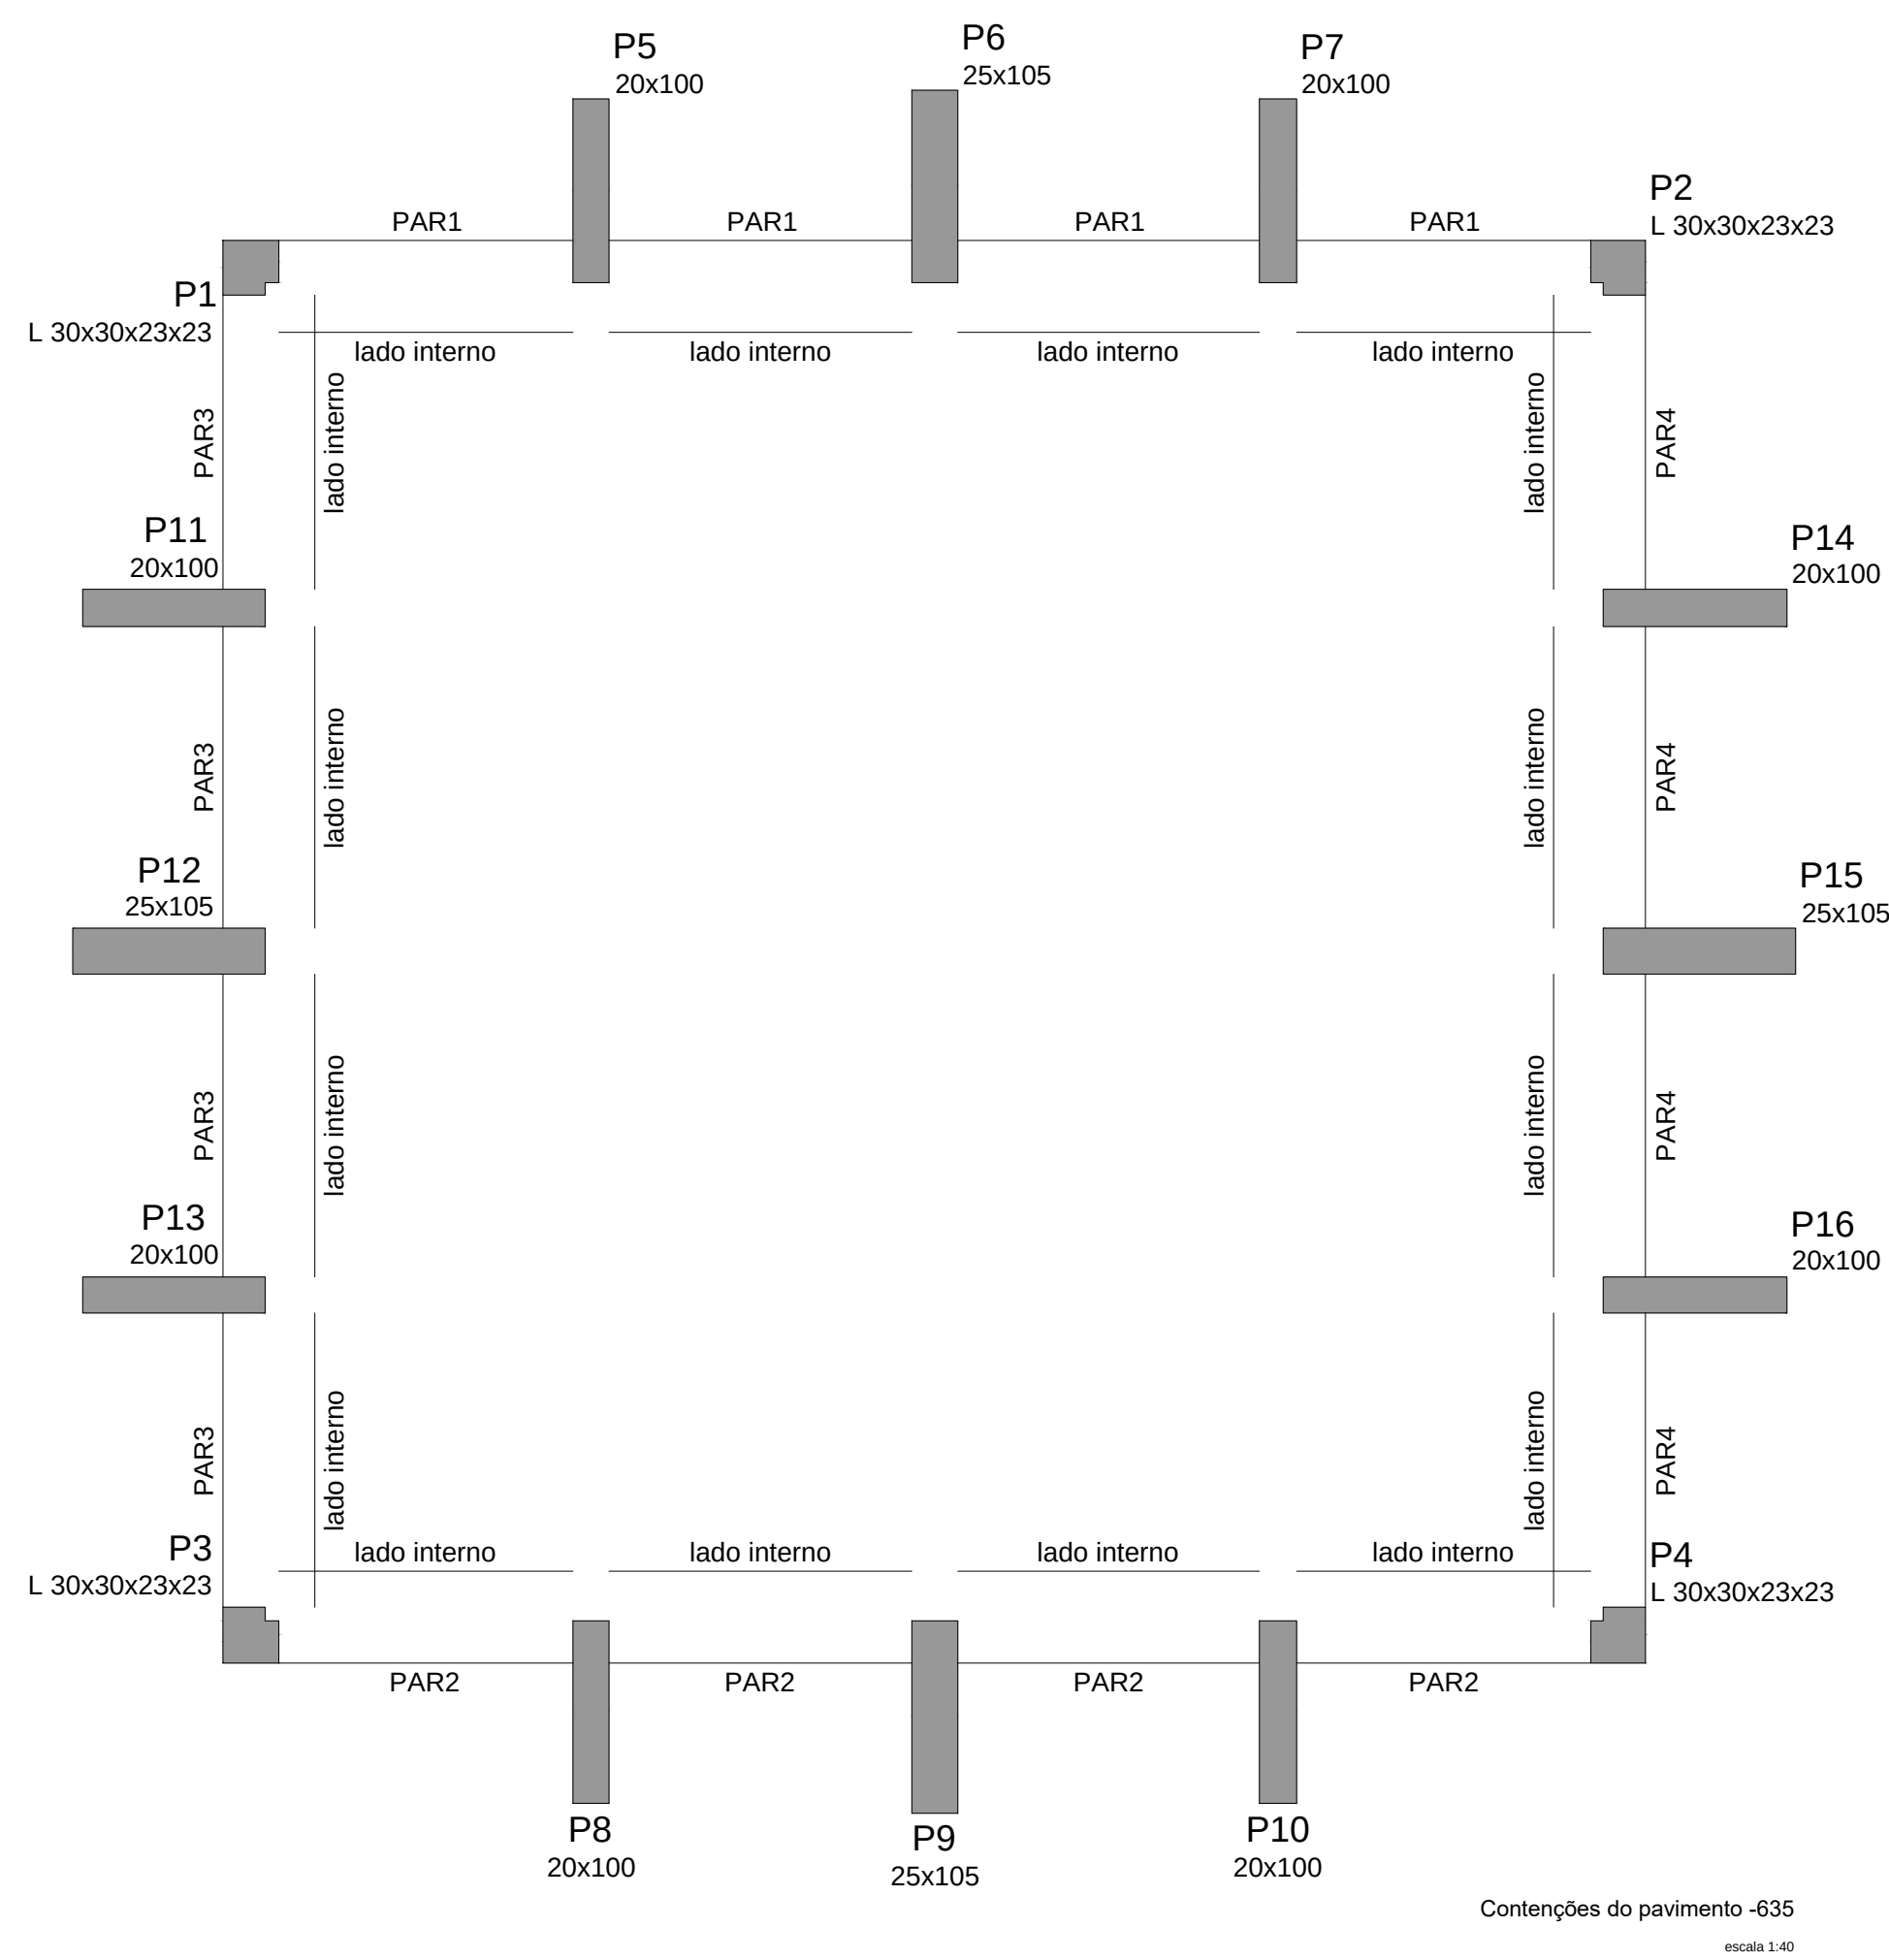


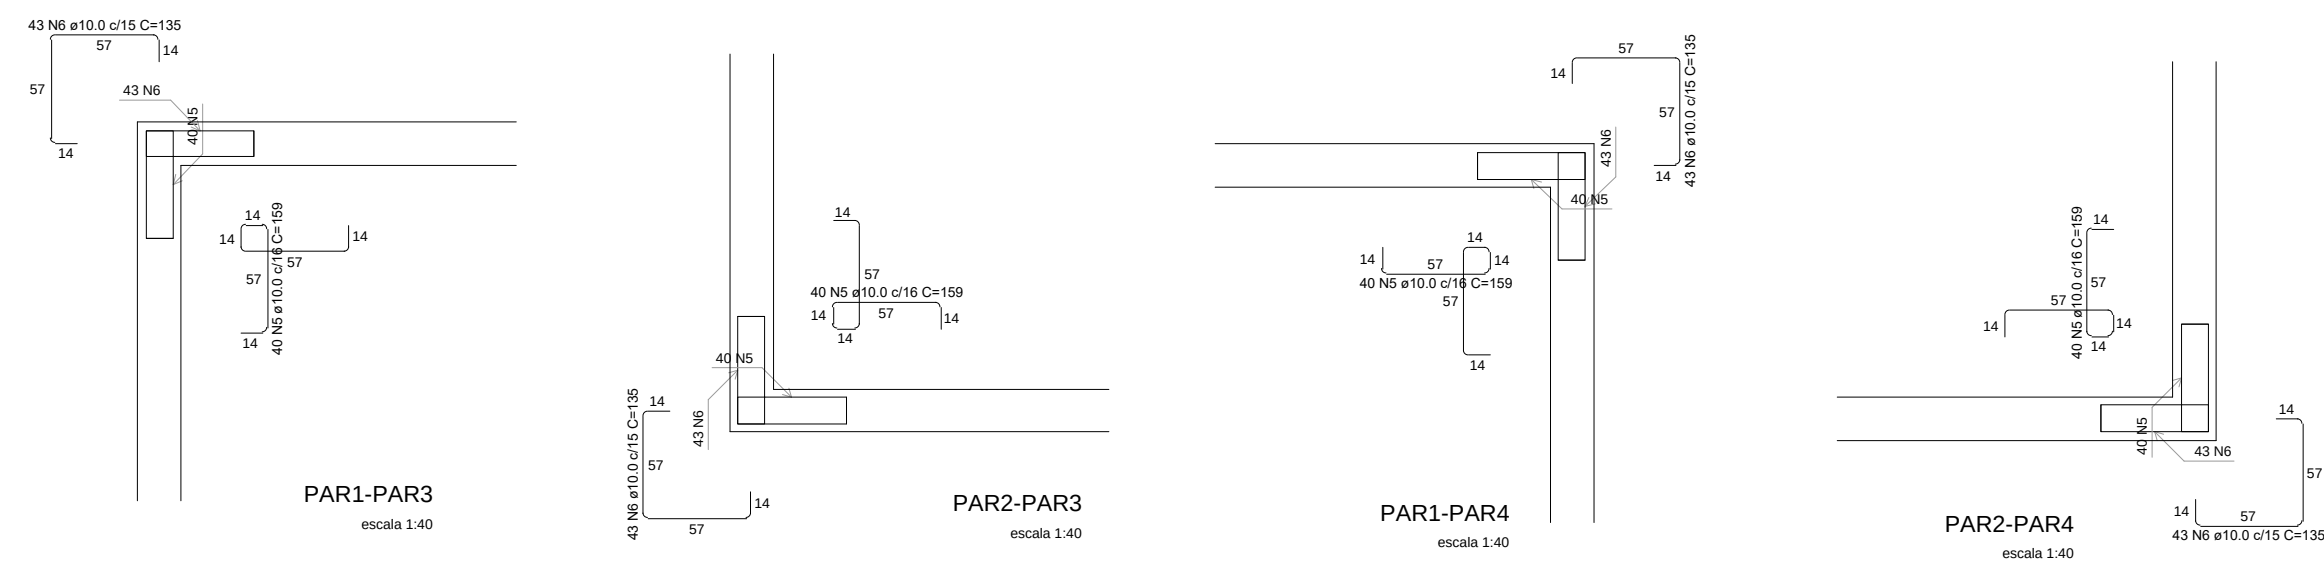

Volume de concreto (C-50) = 47.76 m³
Área de forma = 412.64 m²

[illegible]