


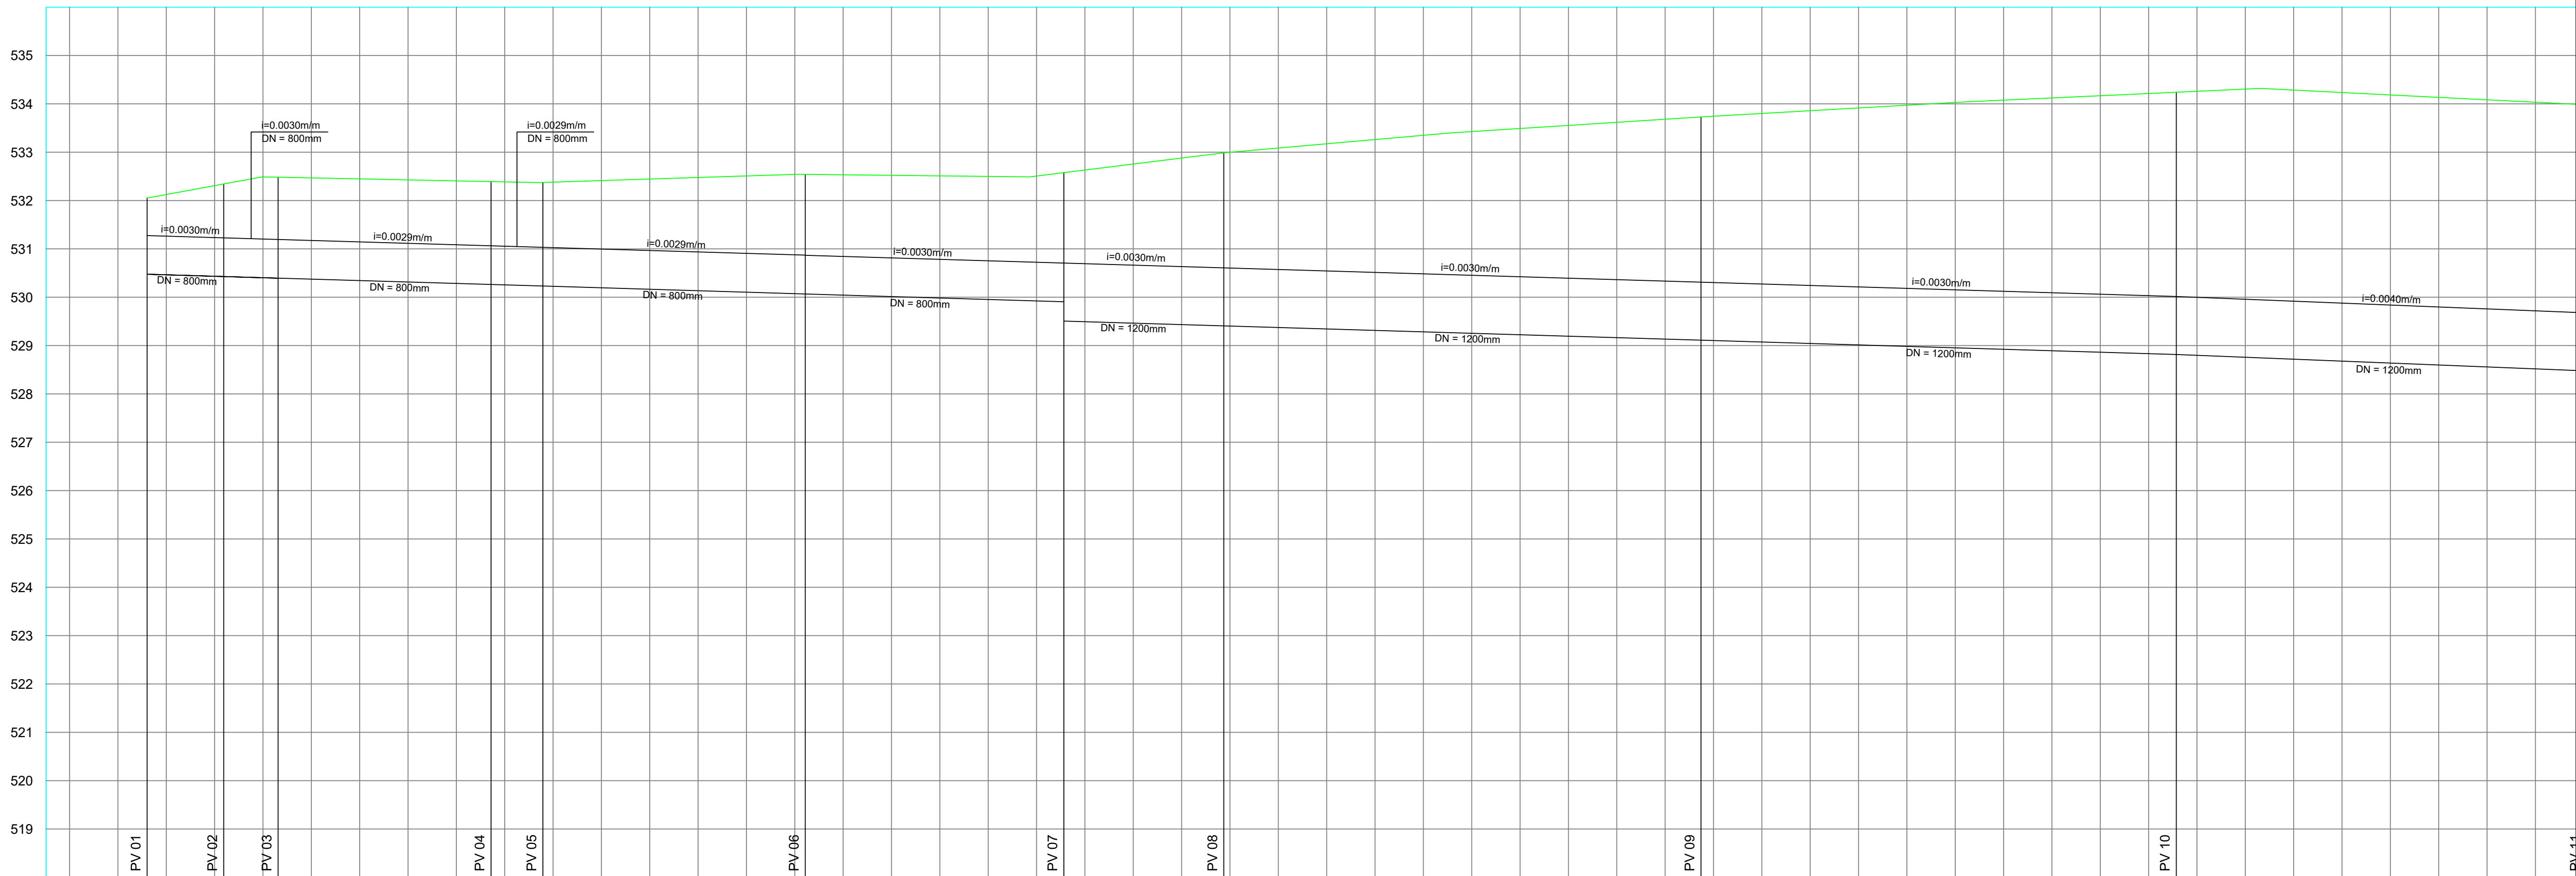

PERFIL
TRECHO 1-1 ao 1-20
ESCALA: V = 1:75
H = 1:750

[illegible]