


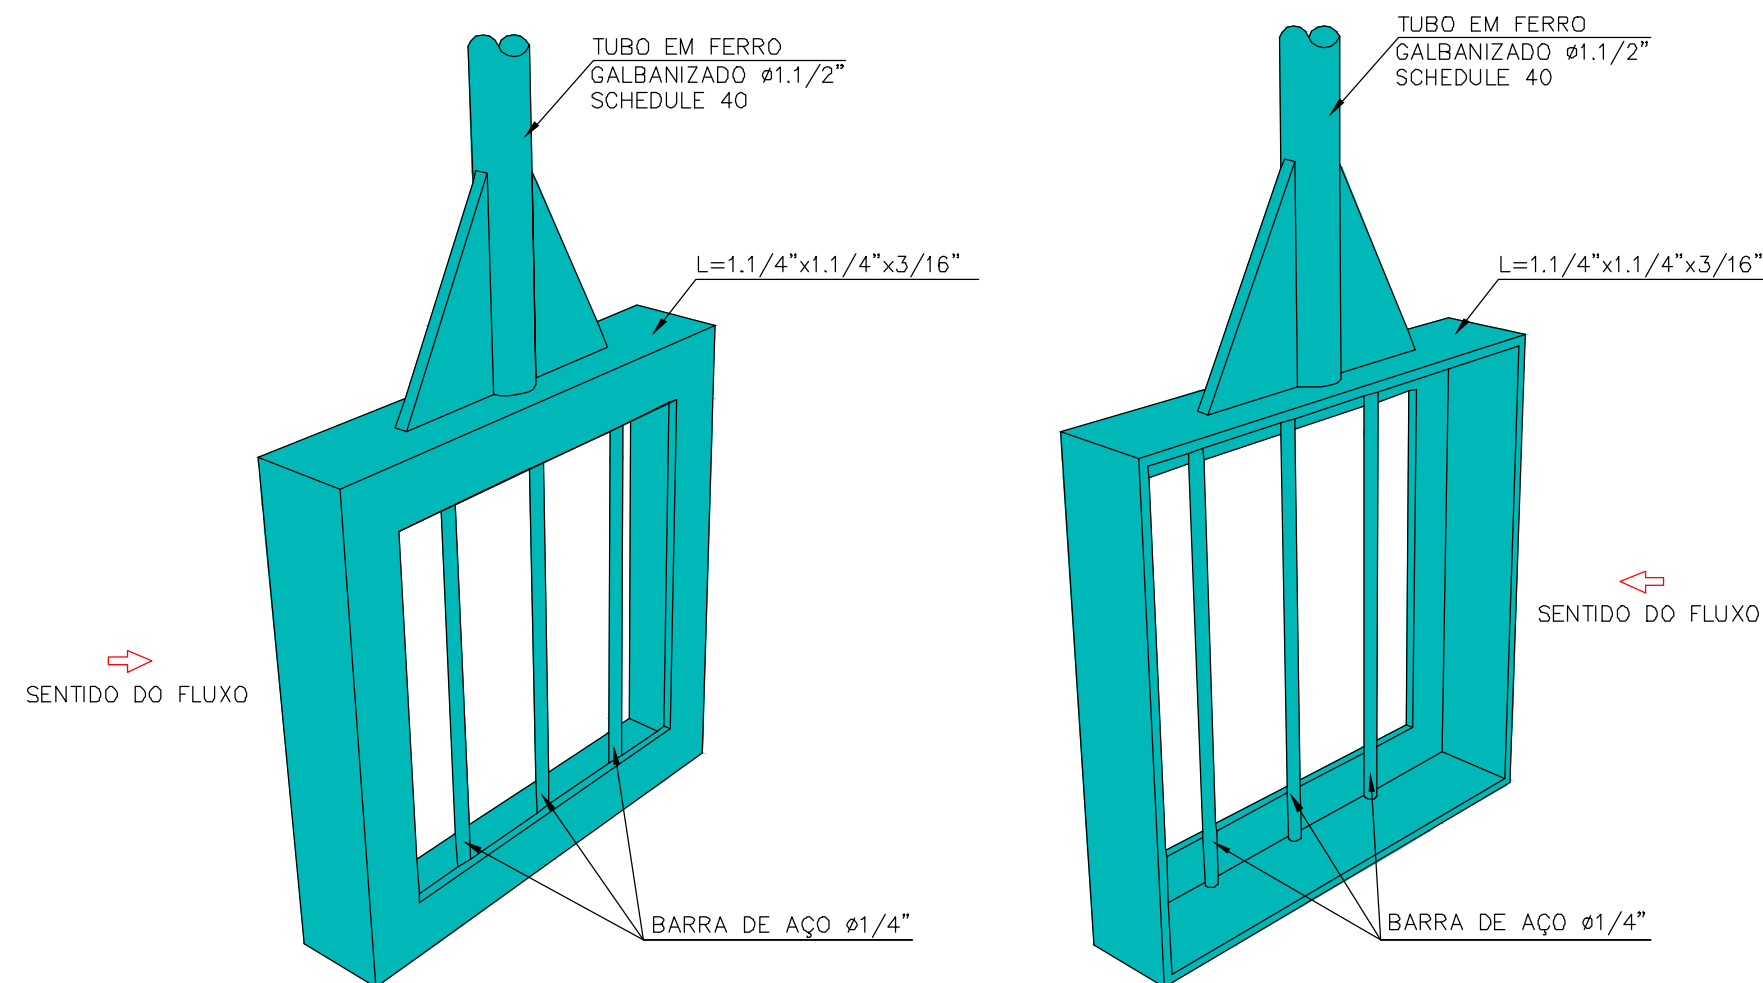






MEDIDAS EM (mm)

DN DA TUBULAÇÃO	A	B	C	D	E	F	G	H	I	J	K	L
150	400	400	300	200	640	515	870	1270	250	215	220	420
200	400	500	400	250	740	670	895	1295	300	270	270	470
250	400	600	500	300	840	800	920	1320	350	300	320	520
300	400	700	600	350	940	950	950	1350	400	350	370	570
350	400	750	650	400	990	1050	980	1380	450	400	420	620
400	400	800	700	450	1040	1150	1010	1410	500	450	470	670
450	400	850	750	500	1090	1250	1045	1445	550	500	520	720
500	400	900	800	550	1140	1350	1080	1480	600	550	570	770
600	400	950	850	600	1190	1400	1115	1515	650	600	620	820

[illegible]